
Scale 1/200

11 Kelly Street Site Plan

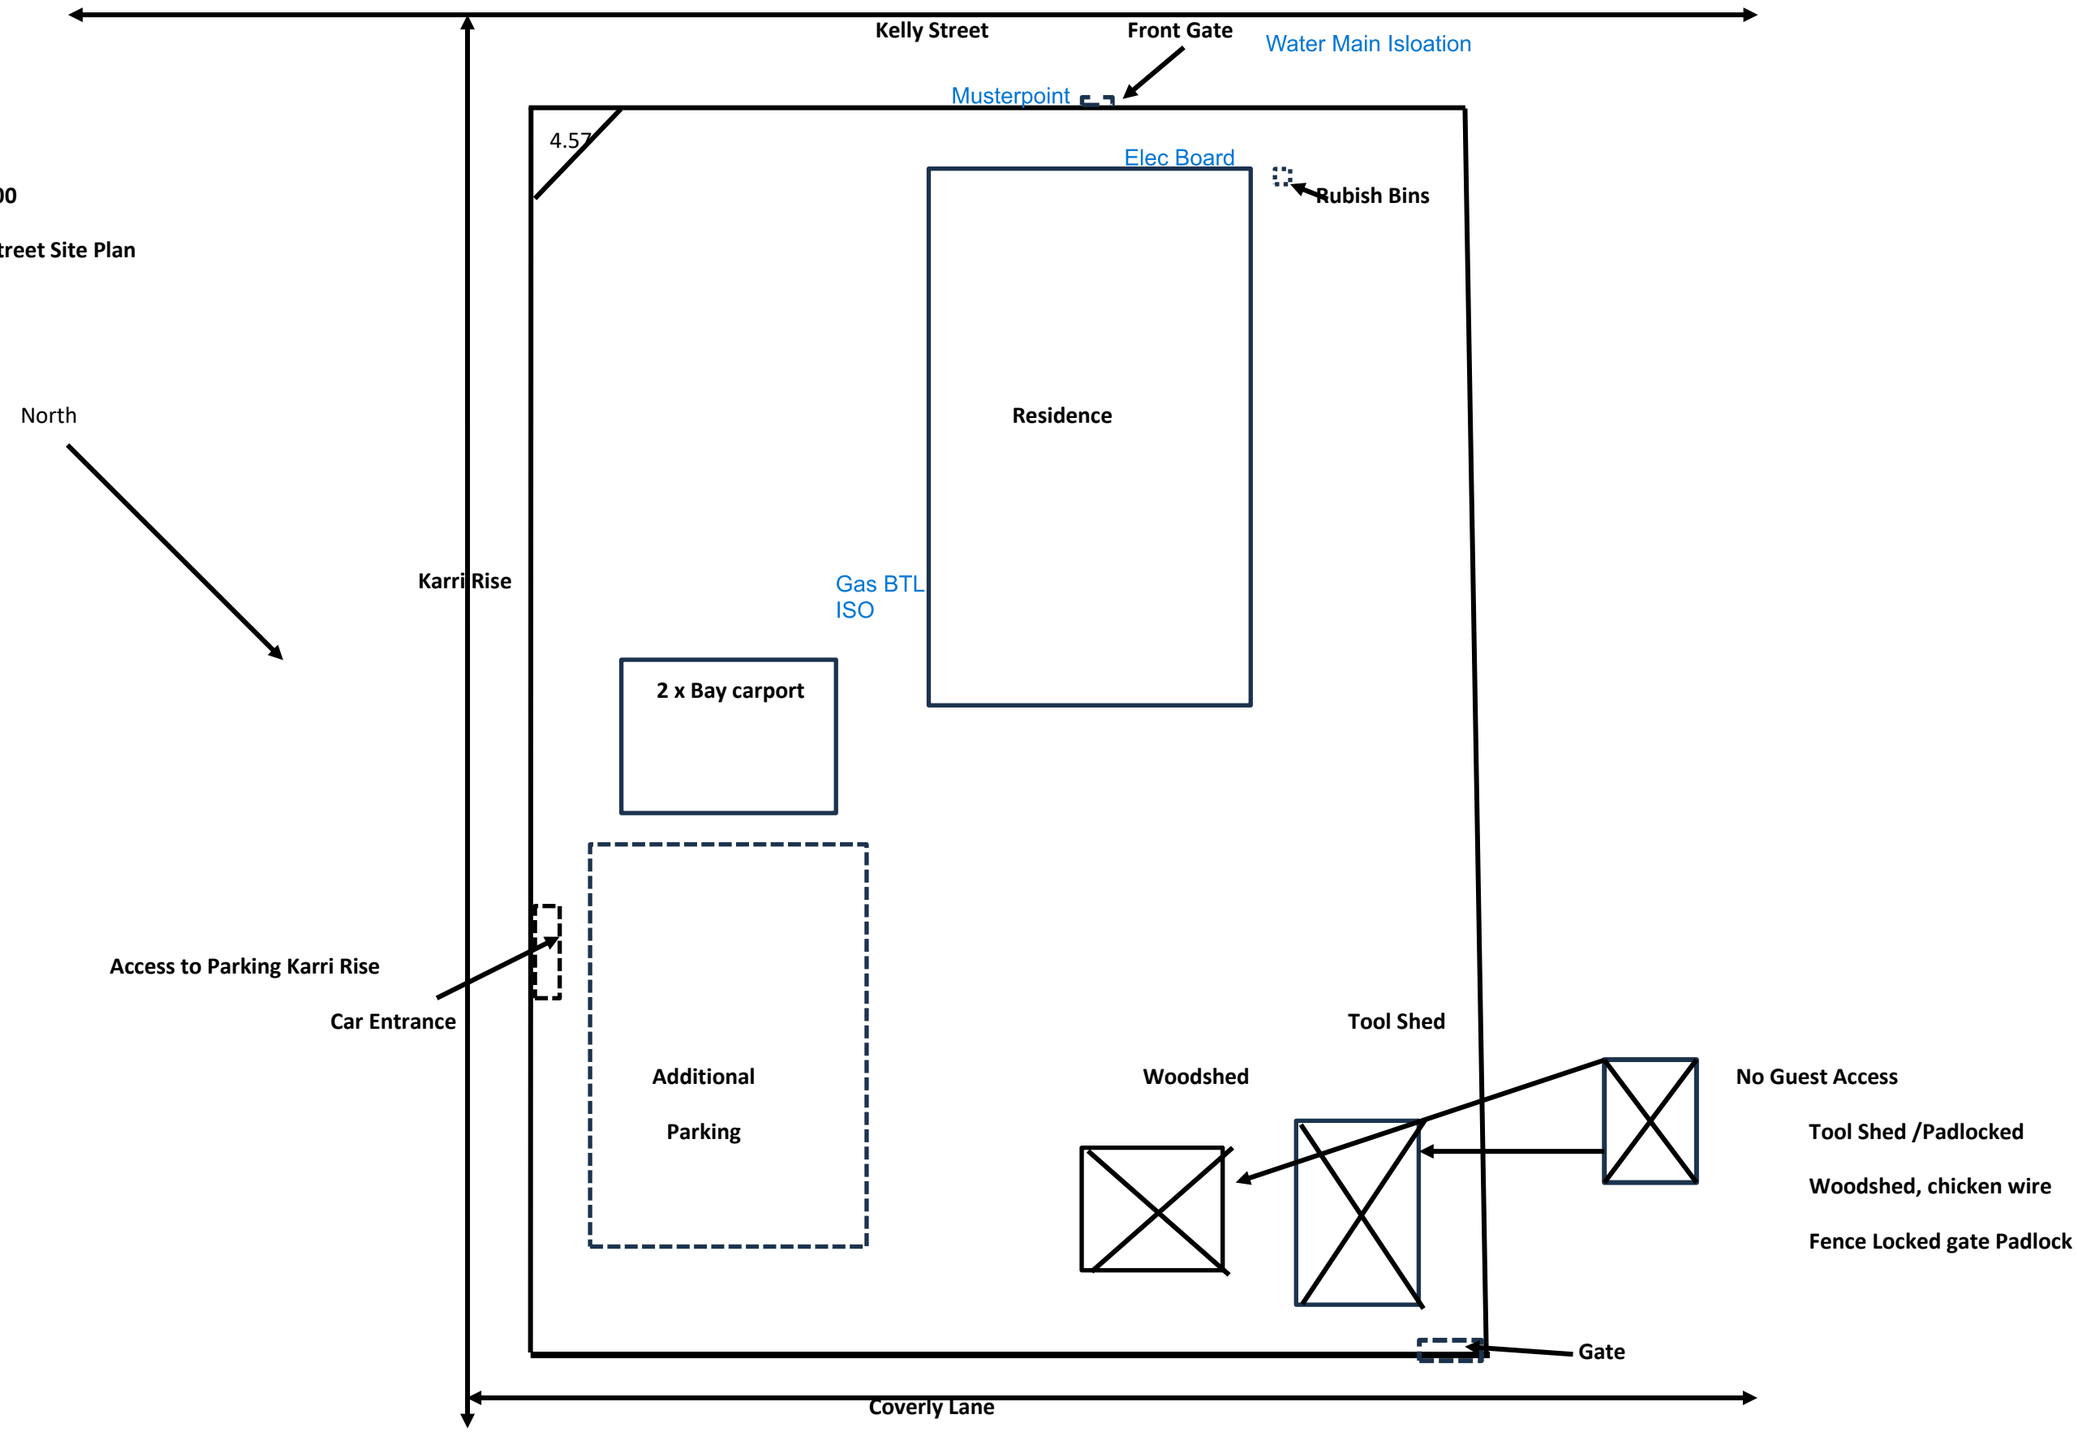

SHIRE OF MANJIMUP

MANAGEMENT PLAN

Property and Permit Holder Details	
Holiday House Address	11 Kells Street Pemberton WA 6260
Holiday House Permit Holder (i.e. Property Owner)	
Permit Holder's Residential Address (i.e. Not a PO Box)	
Permit Holder's Postal Address (If not same as residential address)	
Permit Holder's Daytime Contact Number(s)	
Permit Holder's Email	

Local Manager's Details	
Name of Manager	
Residential Address (i.e. Not a PO Box)	
Postal Address (If not same as residential address)	
Day Time Contact Number	
All-Hours Contact Number (To be made available to guests)	

Management Details	
Number of Guest Bedrooms (Attach scaled floor plan showing areas available to guests and any areas not accessible).	3 bedrooms
Maximum number of guests able to be accommodated at the premises.	6 guests
Will pets be accommodated? If so, please provide details of how these will be secured.	NO
Location and number of car parking spaces available to guests inside the property.	2x Carport Bays inside Property - Open Area Inside Property
How is water supplied to the premises? If an on-site water supply is provided, provide details of type and capacity.	Scheme Water C 11 Kells is located within townsite boundries / Main Wate Lines
Detail the method of guest booking.	Online Short term Rental Airbnb

Detail the method of key collection / drop off.	Secure weather proof lock box installed at the rear Entrance Porch : Code Provided to Guests on arrival.
Detail the cleaning and servicing arrangements.	Professionals cleaned swept, and Bulls launded after every guest Service Checkout by local housekeeping Service
Detail rubbish disposal arrangements.	Shire Manjimup Kerbside general and recycling bins rolled out Kelly Street On collection morning - as posted guest rules
Will signage be displayed at the property? If so, provide details, including location, size and design.	Yes One Small Max 0.2m2 front House name and All hours Manager

Other Comments on Management